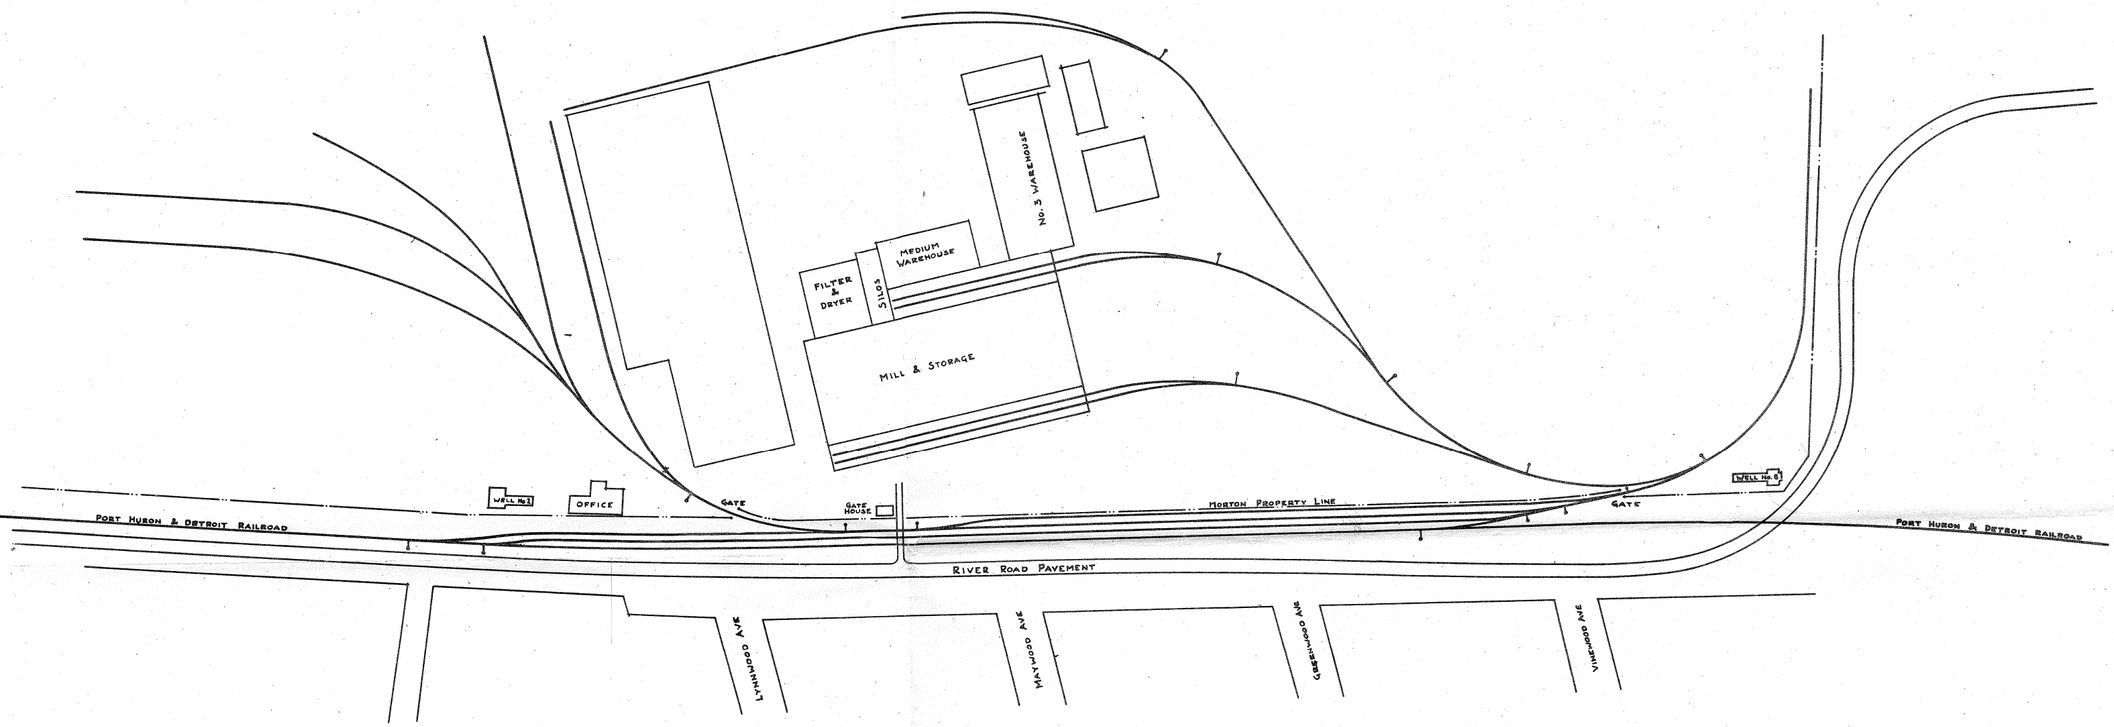

THIS DRAWING HAS BEEN REDUCED 50%.

PRESENT TRACK LAY-OUT

REVISIONS				MORTON SALT CO. PORT HURON PLANT	
REV.	NO.	DATE		DRAWN R.E.M.	9M-16
				TRACED	APPROVED
				SCALE 1" = 100'-0"	
				DATE 2-1-45	

4