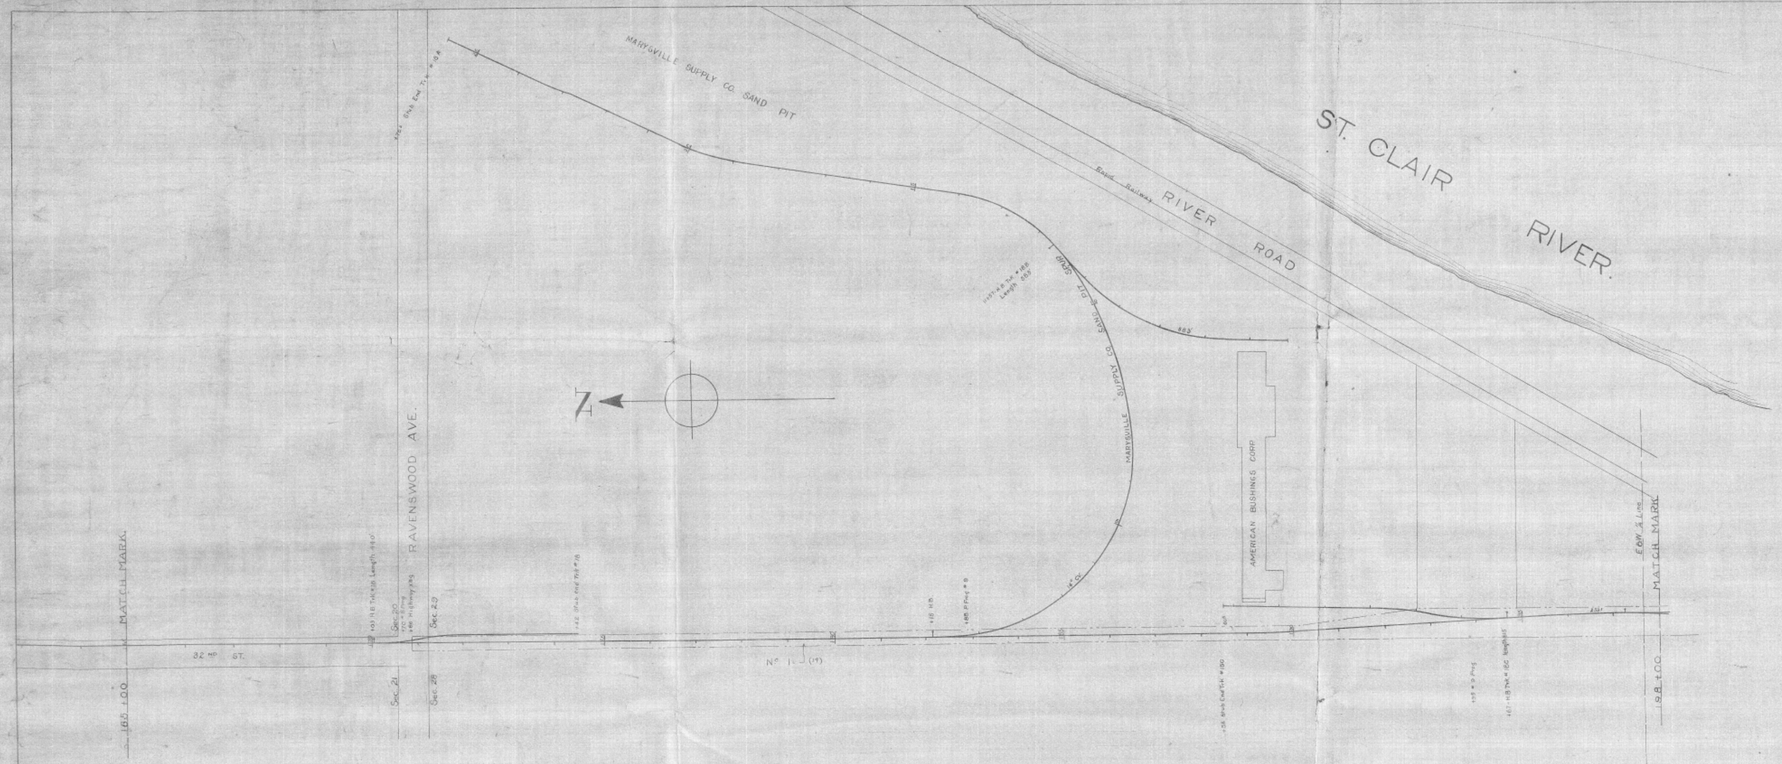

No.	Grantor	Grantee	Instrument	Date	Record	Custodians No.	Remarks.
	Mary M. Atkinson		W.D.	May 27, 1908	L.176 P.239	July 3, 1908.	19

Sheet No. 2A Val. Mich. I of Port Huron Southern Railroad, from survey station to survey station

William N. Boyd
Chief Engineer

RIGHT OF WAY & TRACK MAP
PORT HURON SOUTHERN R.R. CO.

PORT HURON MARYSVILLE

STATION 163+00 TO STATION 198+00

MILE 4 TO MILE 4

Scale 1 in = 100 ft. Jan.

Office of Chief Engineer.
Bay City, Mich.

V. Mich. I
62A